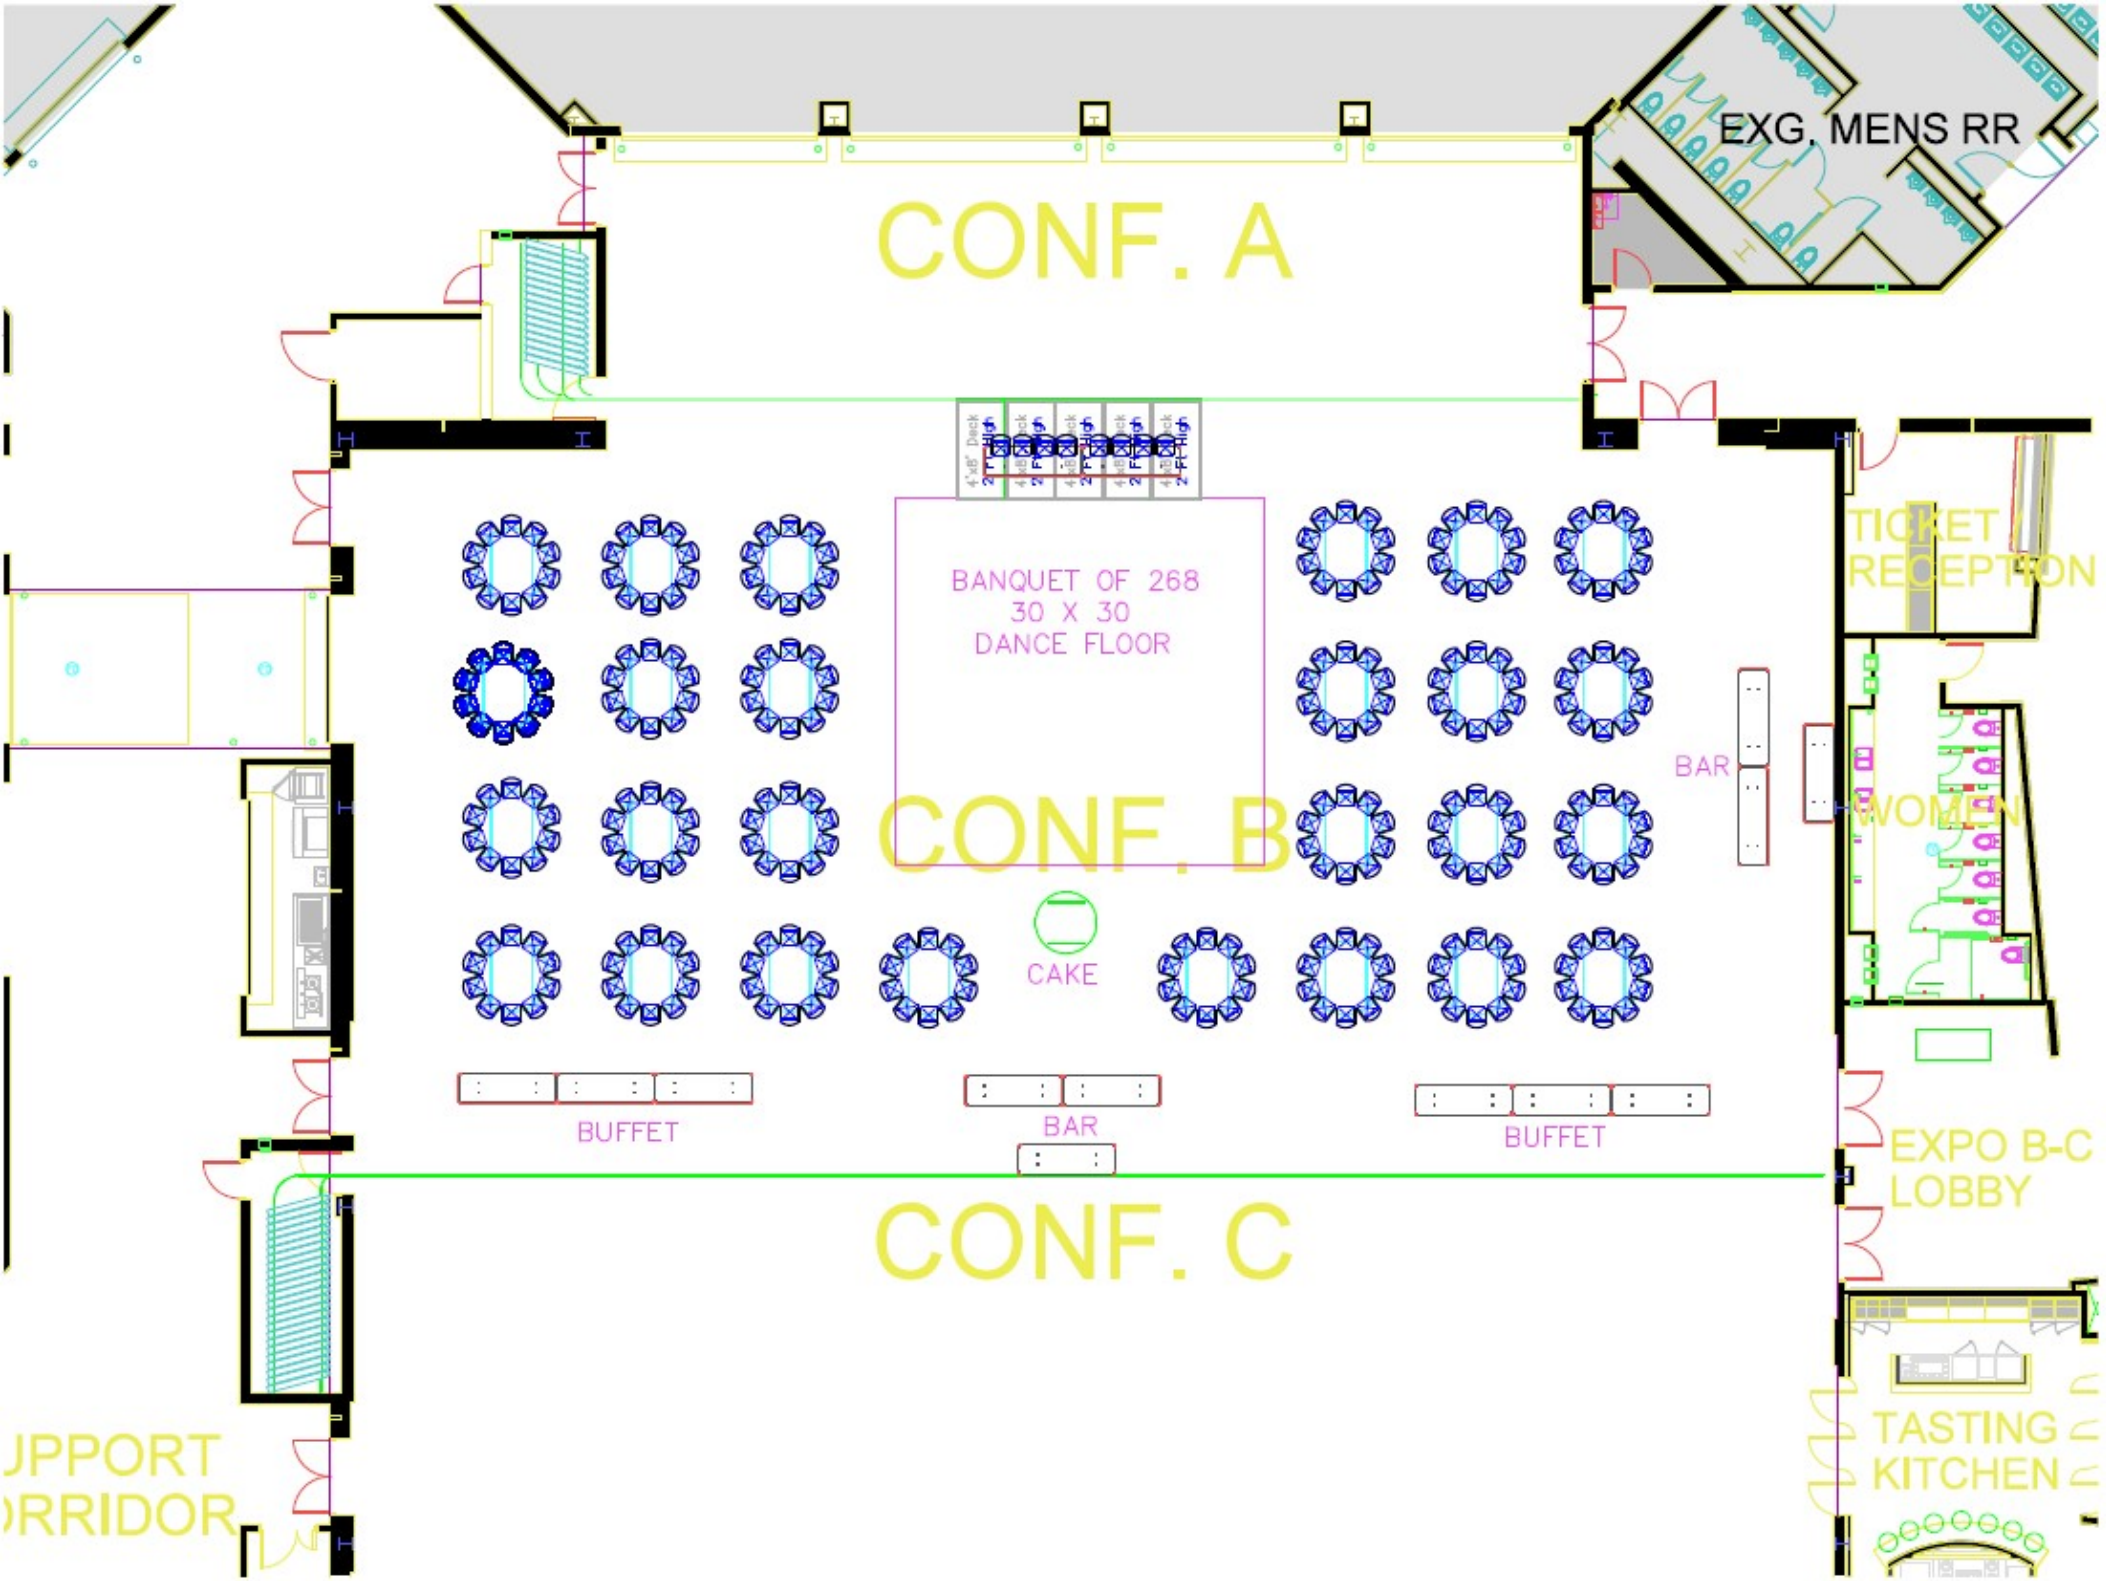
EXG. MENS RR
CONF. A
BANQUET OF 268
30 X 30
DANCE FLOOR
CONF. B
CAKE
BAR
TICKET
RECEPTION
WOMEN
BUFFET
BAR
BUFFET
EXPO B-C
LOBBY
CONF. C
TASTING
KITCHEN
UPPORT
RRIDOR